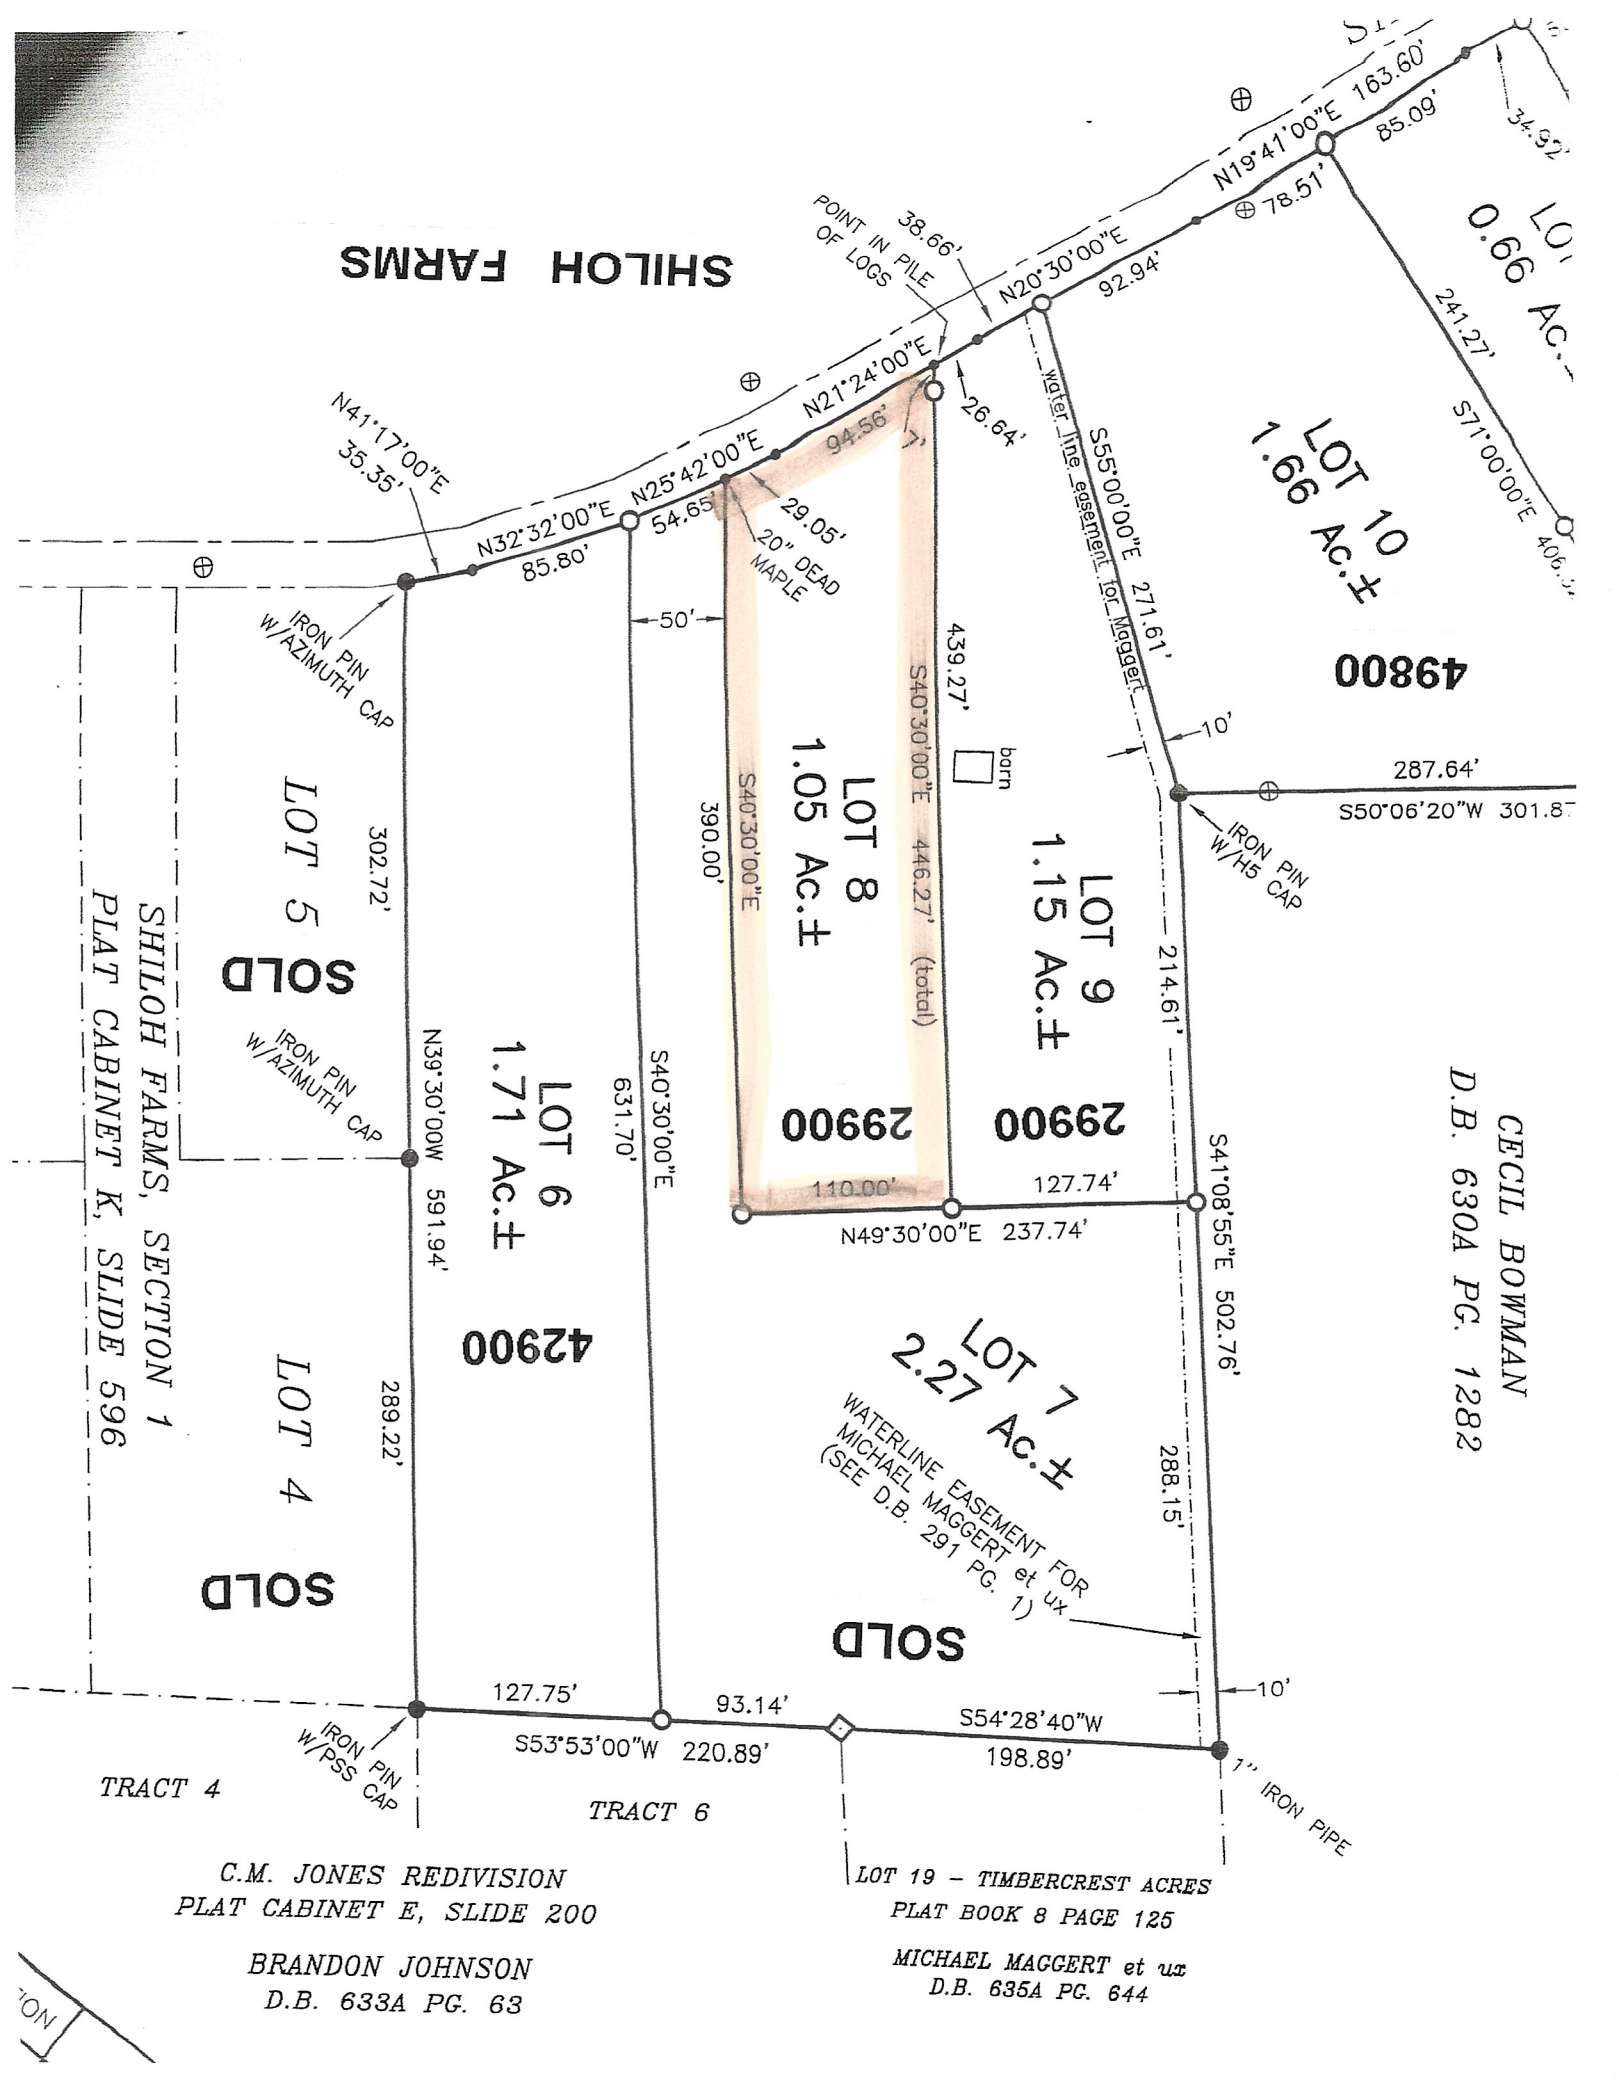
SHILOH FARMS
POINT IN PILE OF LOGS
38.66'
N20°30'00"E
92.94'
N19°41'00"E 163.60'
85.09'
78.51'
34.32'
LOT 10
1.66 Ac.±
4980
241.27'
S71°00'00"E 406.3'
water line easement for Maggert
S55°00'00"E 271.61'
N21°24'00"E
26.64'
94.56'
N41°17'00"E
35.35'
N25°42'00"E
54.65'
29.05'
20" DEAD MAPLE
N32°32'00"E
85.80'
IRON PIN W/AZIMUTH CAP
50'
439.27'
S40°30'00"E 446.27' (total)
barn
10'
287.64'
S50°06'20"W 301.87'
IRON PIN W/H5 CAP
LOT 8
1.05 Ac.±
2990
LOT 9
1.15 Ac.±
2990
390.00'
S40°30'00"E
214.61'
LOT 5
SOLD
302.72'
IRON PIN W/AZIMUTH CAP
N39°30'00W 591.94'
LOT 6
1.71 Ac.±
4290
S40°30'00"E
631.70'
110.00'
127.74'
N49°30'00"E 237.74'
S41°08'55"E 502.76'
LOT 7
2.27 Ac.±
WATERLINE EASEMENT FOR MICHAEL MAGGERT et ux (SEE D.B. 291 PG. 1)
288.15'
SOLD
LOT 4
SOLD
289.22'
127.75'
93.14'
S54°28'40"W
198.89'
10'
IRON PIN W/PSS CAP
S53°53'00"W 220.89'
1" IRON PIPE
SHILOH FARMS, SECTION 1
PLAT CABINET K, SLIDE 596
CECIL BOWMAN
D.B. 630A PG. 1282
TRACT 4
TRACT 6
C.M. JONES REDIVISION
PLAT CABINET E, SLIDE 200
BRANDON JOHNSON
D.B. 633A PG. 63
LOT 19 – TIMBERCREST ACRES
PLAT BOOK 8 PAGE 125
MICHAEL MAGGERT et ux
D.B. 635A PG. 644